
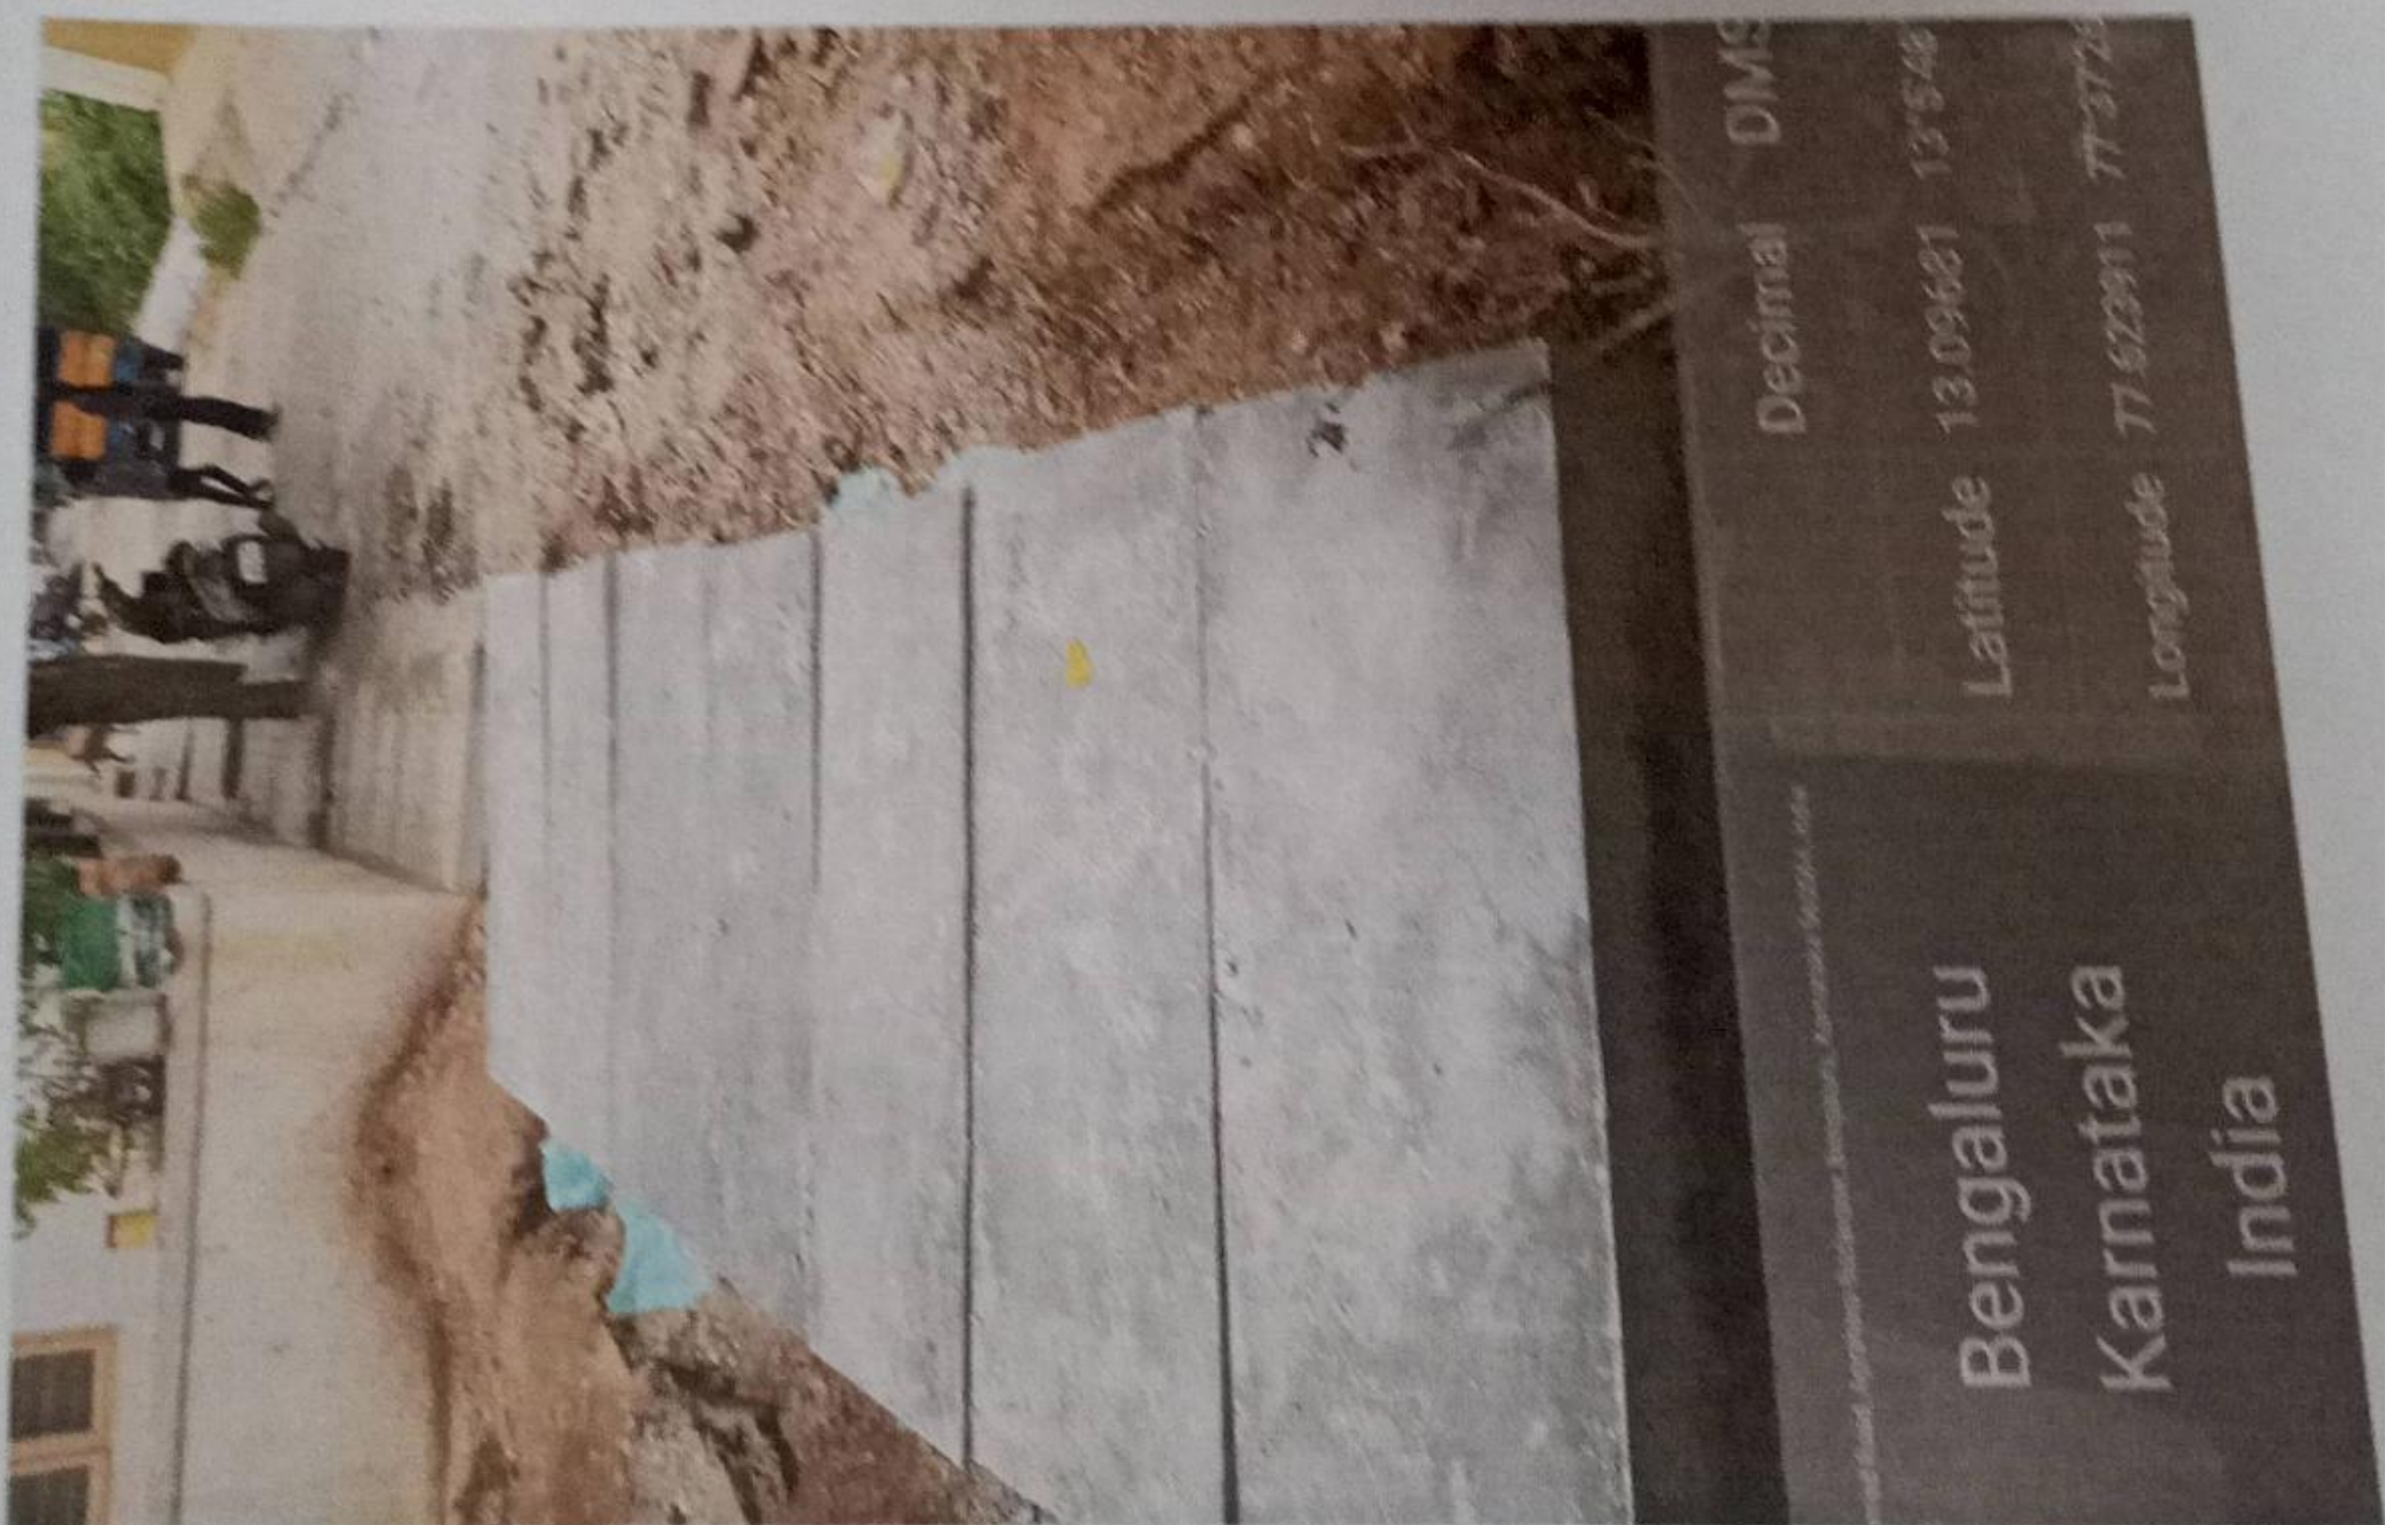


Name of Work :- Development and Improvements of Road, Drain and
Covering Slabs at Agrahara Layout in Ward No.05

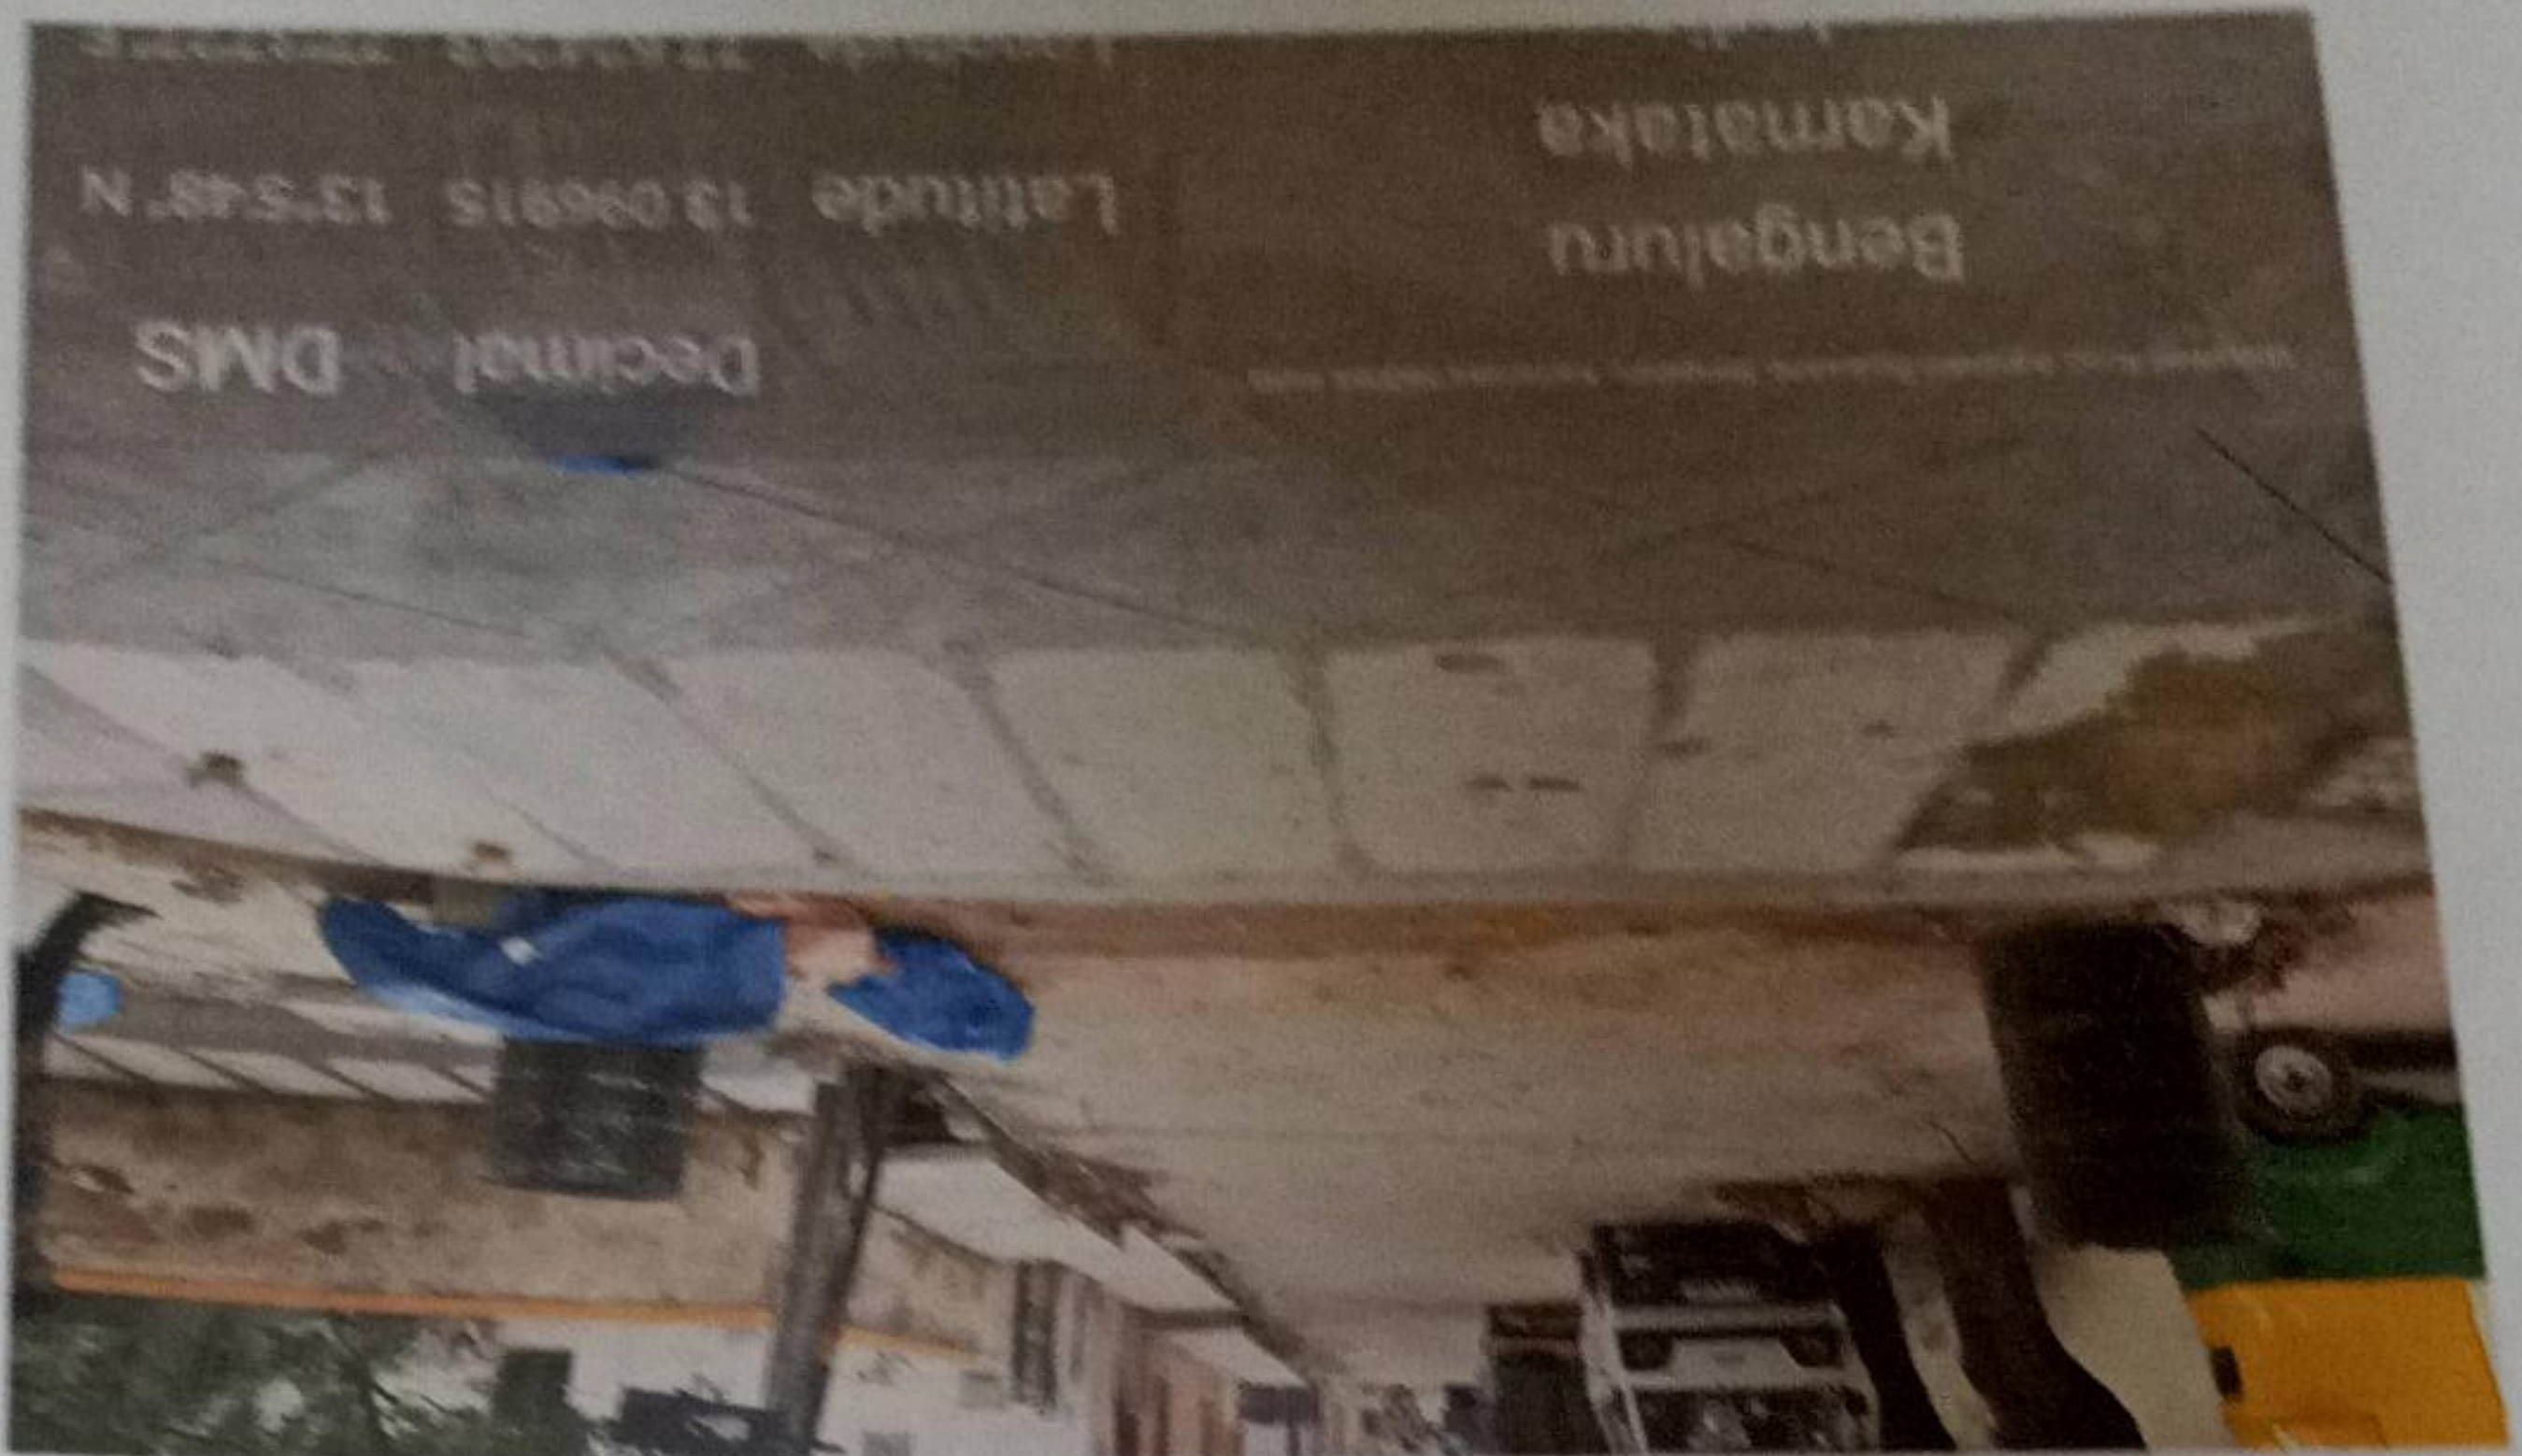

[Handwritten signature]


Asst. Executive Engineer
Project Division
Yelahanka Zone
BBMP, Bangalore - 92

Name of Work :- Development and Improvements of Road, Drain and
Covering Slabs at Agrahara Layout in Ward No.05




Asst. Executive Engineer
Project Division
Yelahanka Zone
BBMP, Bangalore - 92

Name of Work :- Development and Improvements of Road, Drain and
Covering Slabs at Agrahara Layout in Ward No.05

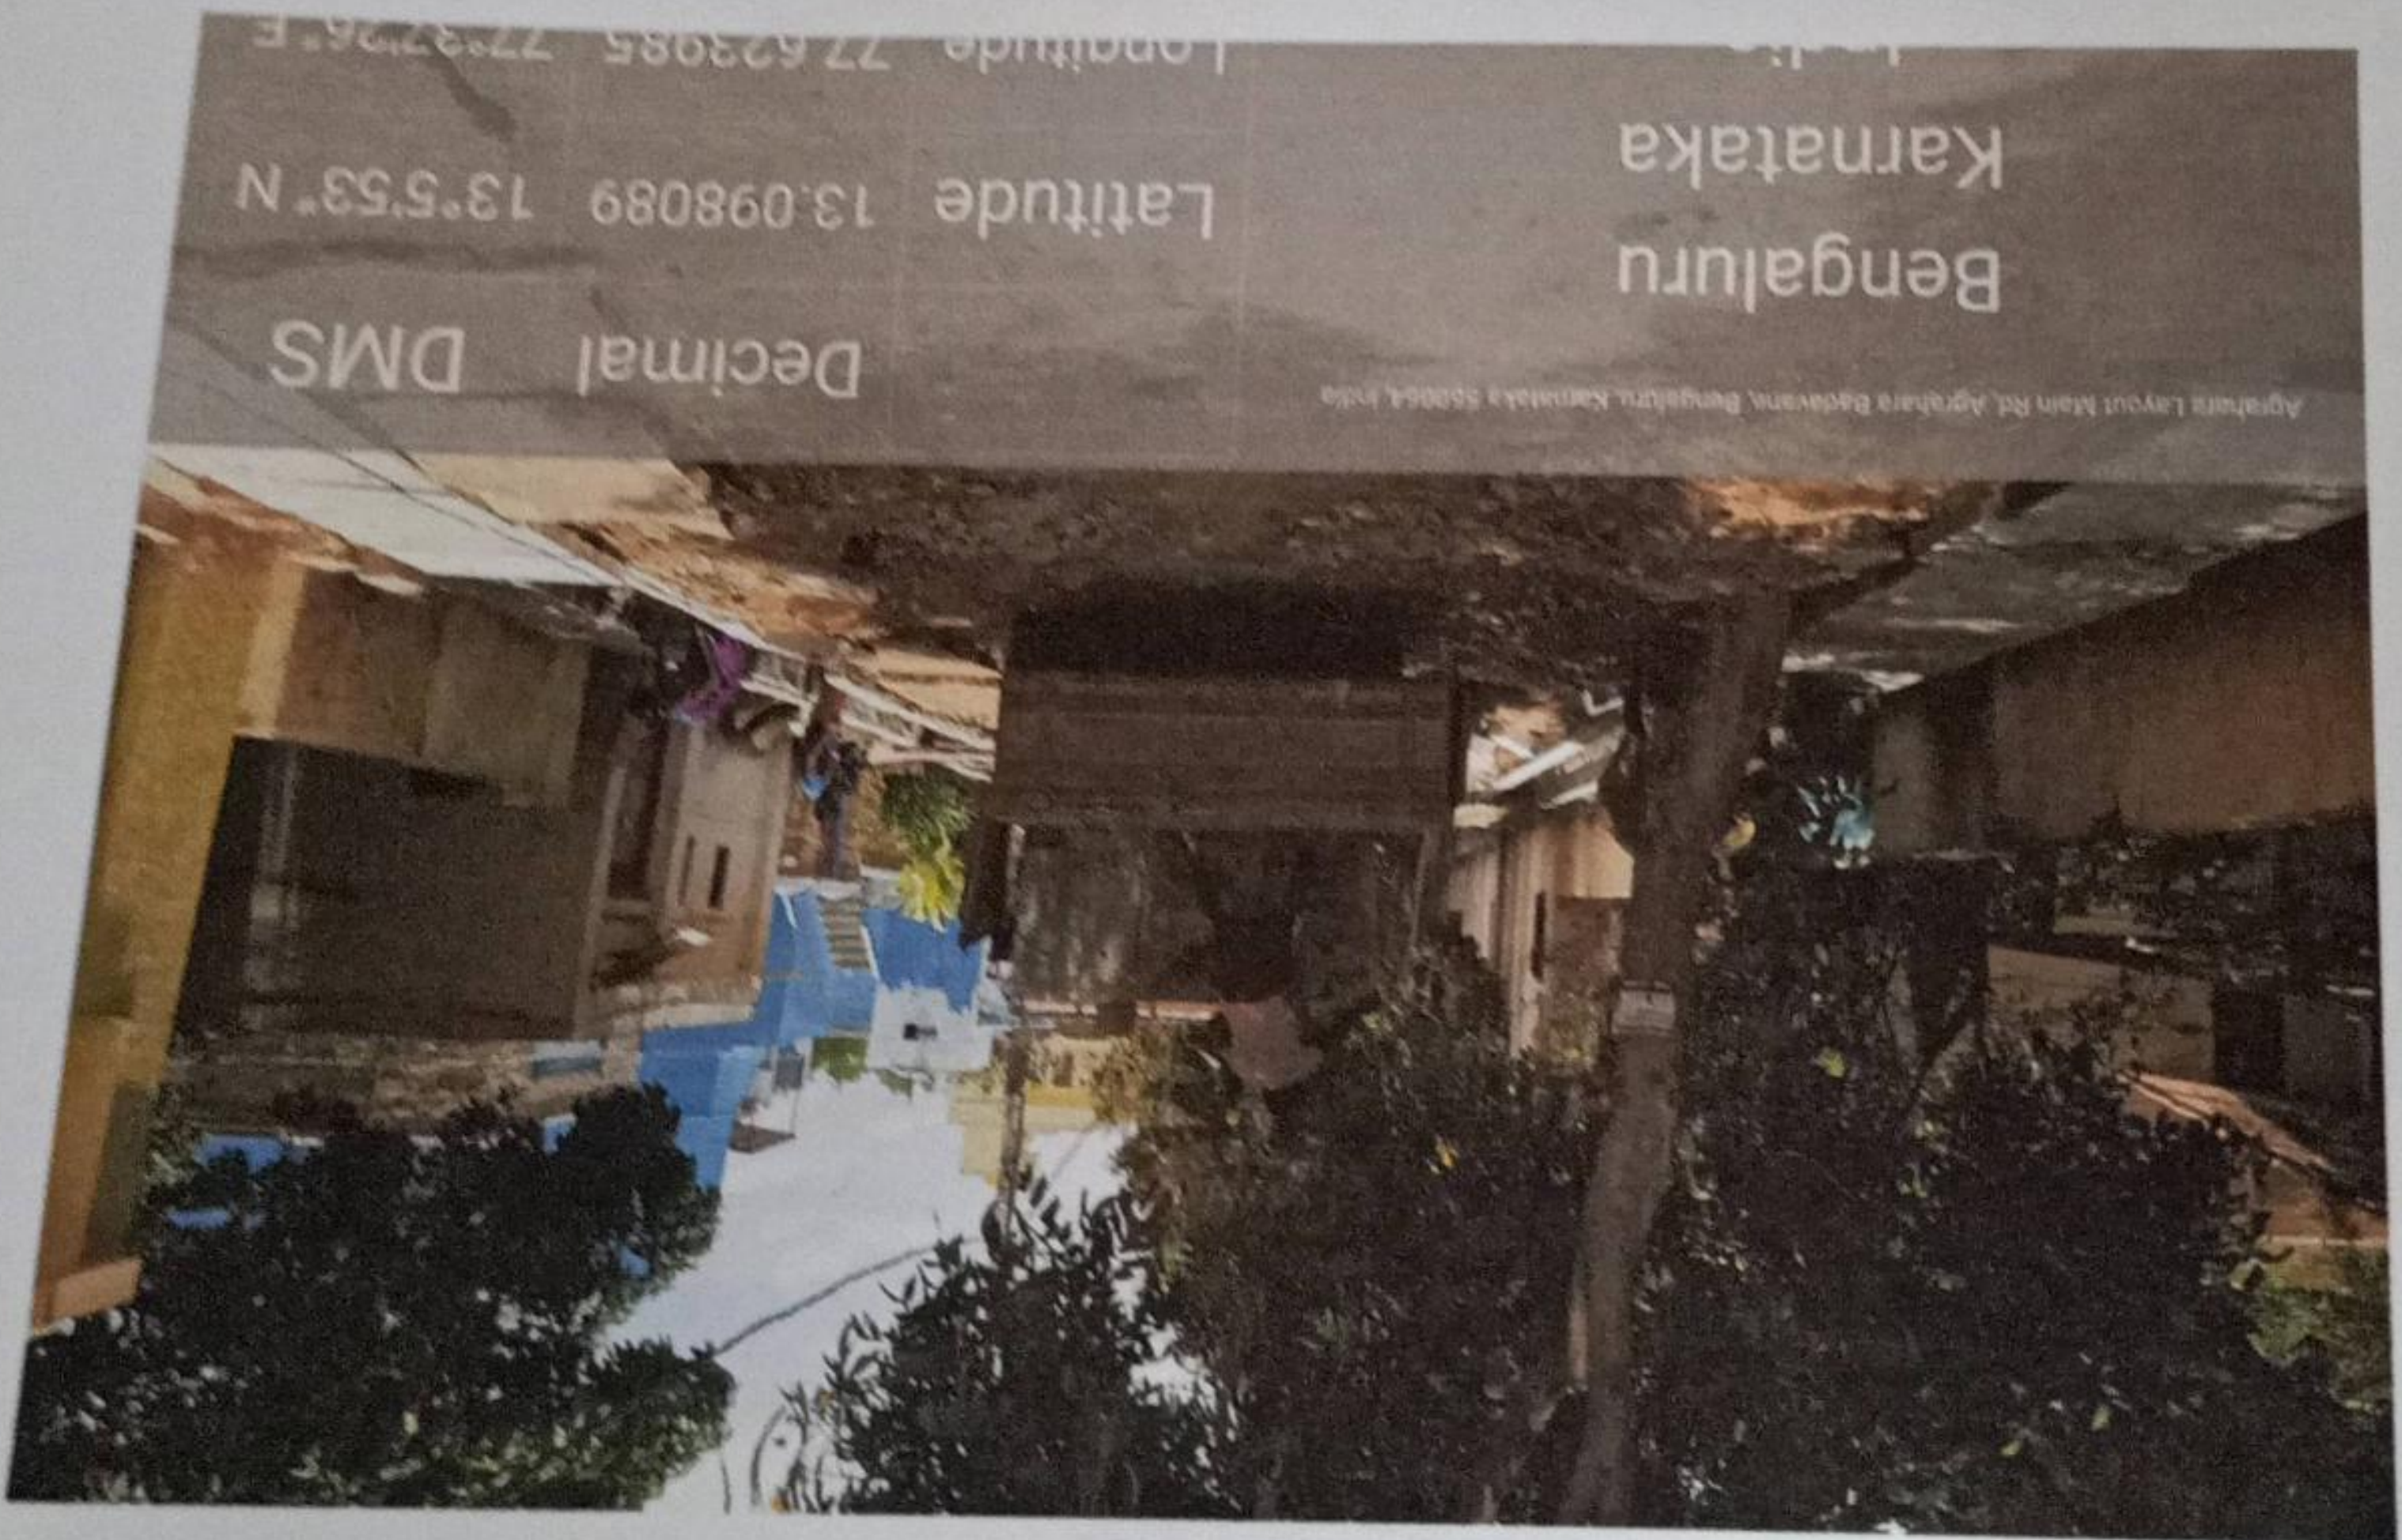

Asst. Executive Engineer
Project Division
Yelahanka Zone
BBMP, Bangalore - 92

Name of Work :- Development and Improvements of Road, Drain and
Covering Slabs at Agrahara Layout in Ward No.05

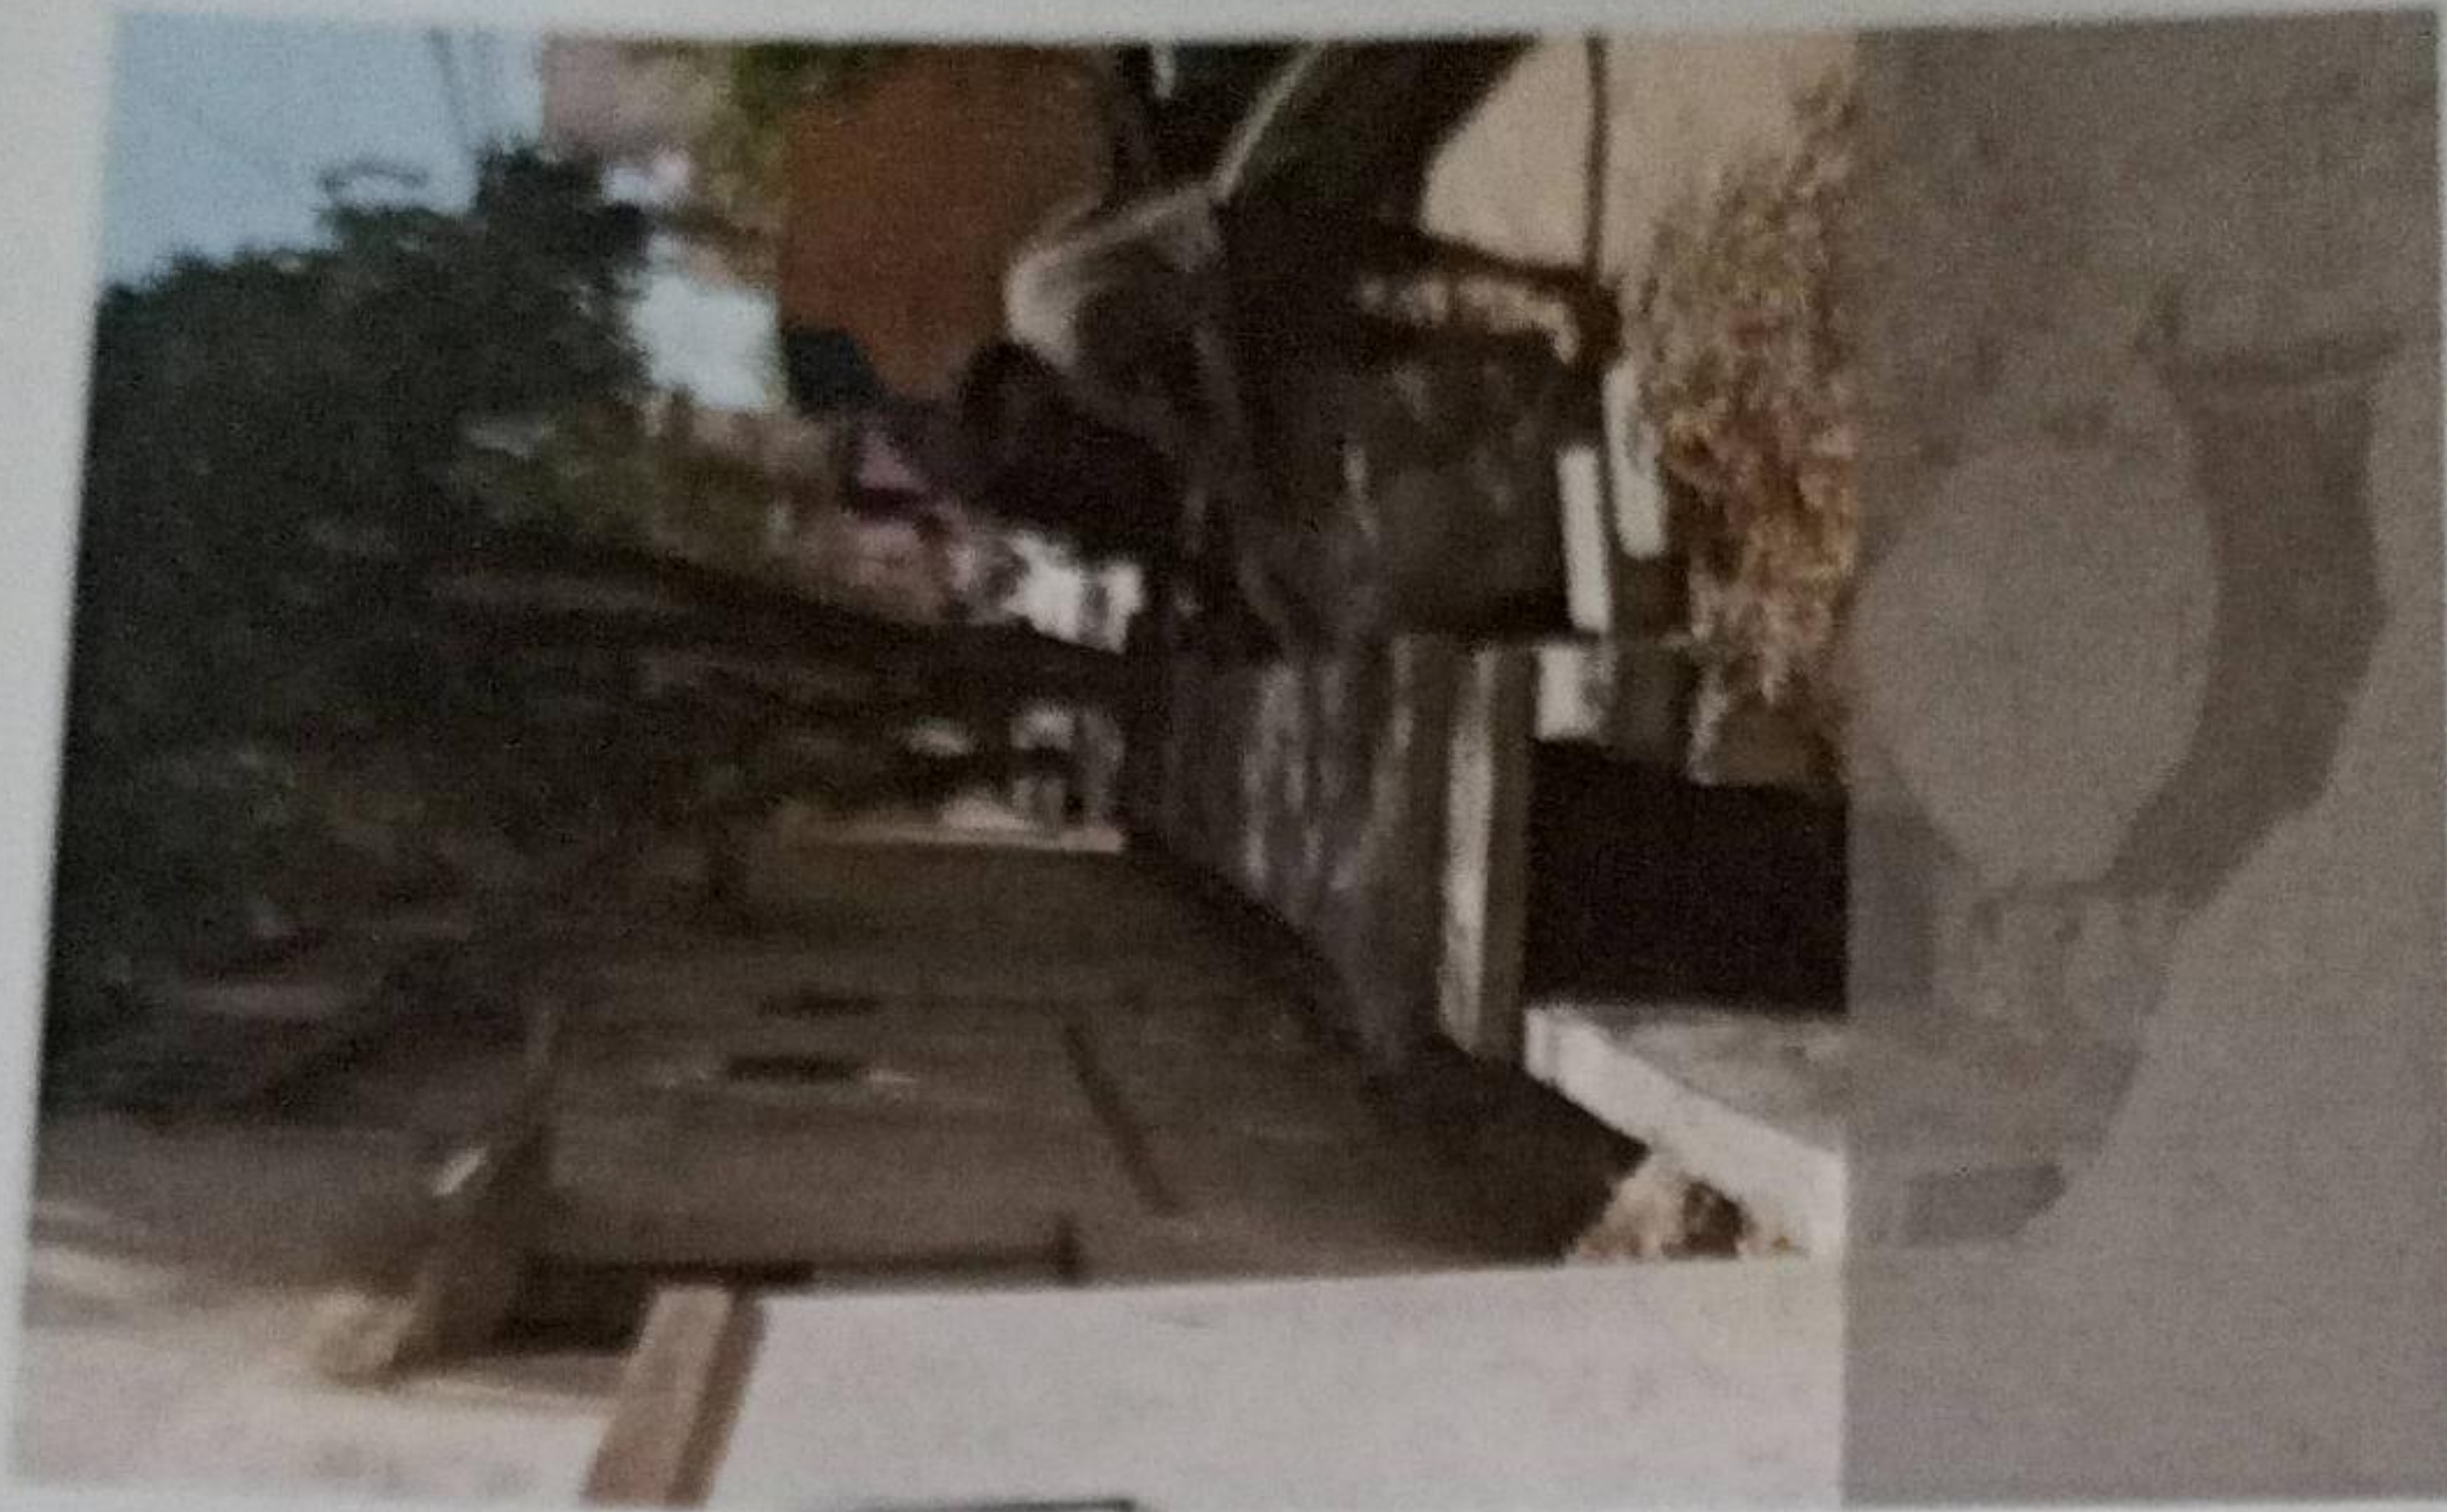

Decimal DMS

Latitude 13.098089 13°5'53"

Longitude 77.623985 77°37'26"

Bengaluru

Karnataka

India

Asst. Executive Engineer
Project Division
Yelahanka Zone
BBMP, Bangalore - 92

Name of Work :- Development and Improvements of Road, Drain and
Covering Slabs at Agrahara Layout in Ward No.05



Asst. Executive Engineer
Project Division
Yelahanka Zone
BBMP, Bangalore - 92